Type A-202

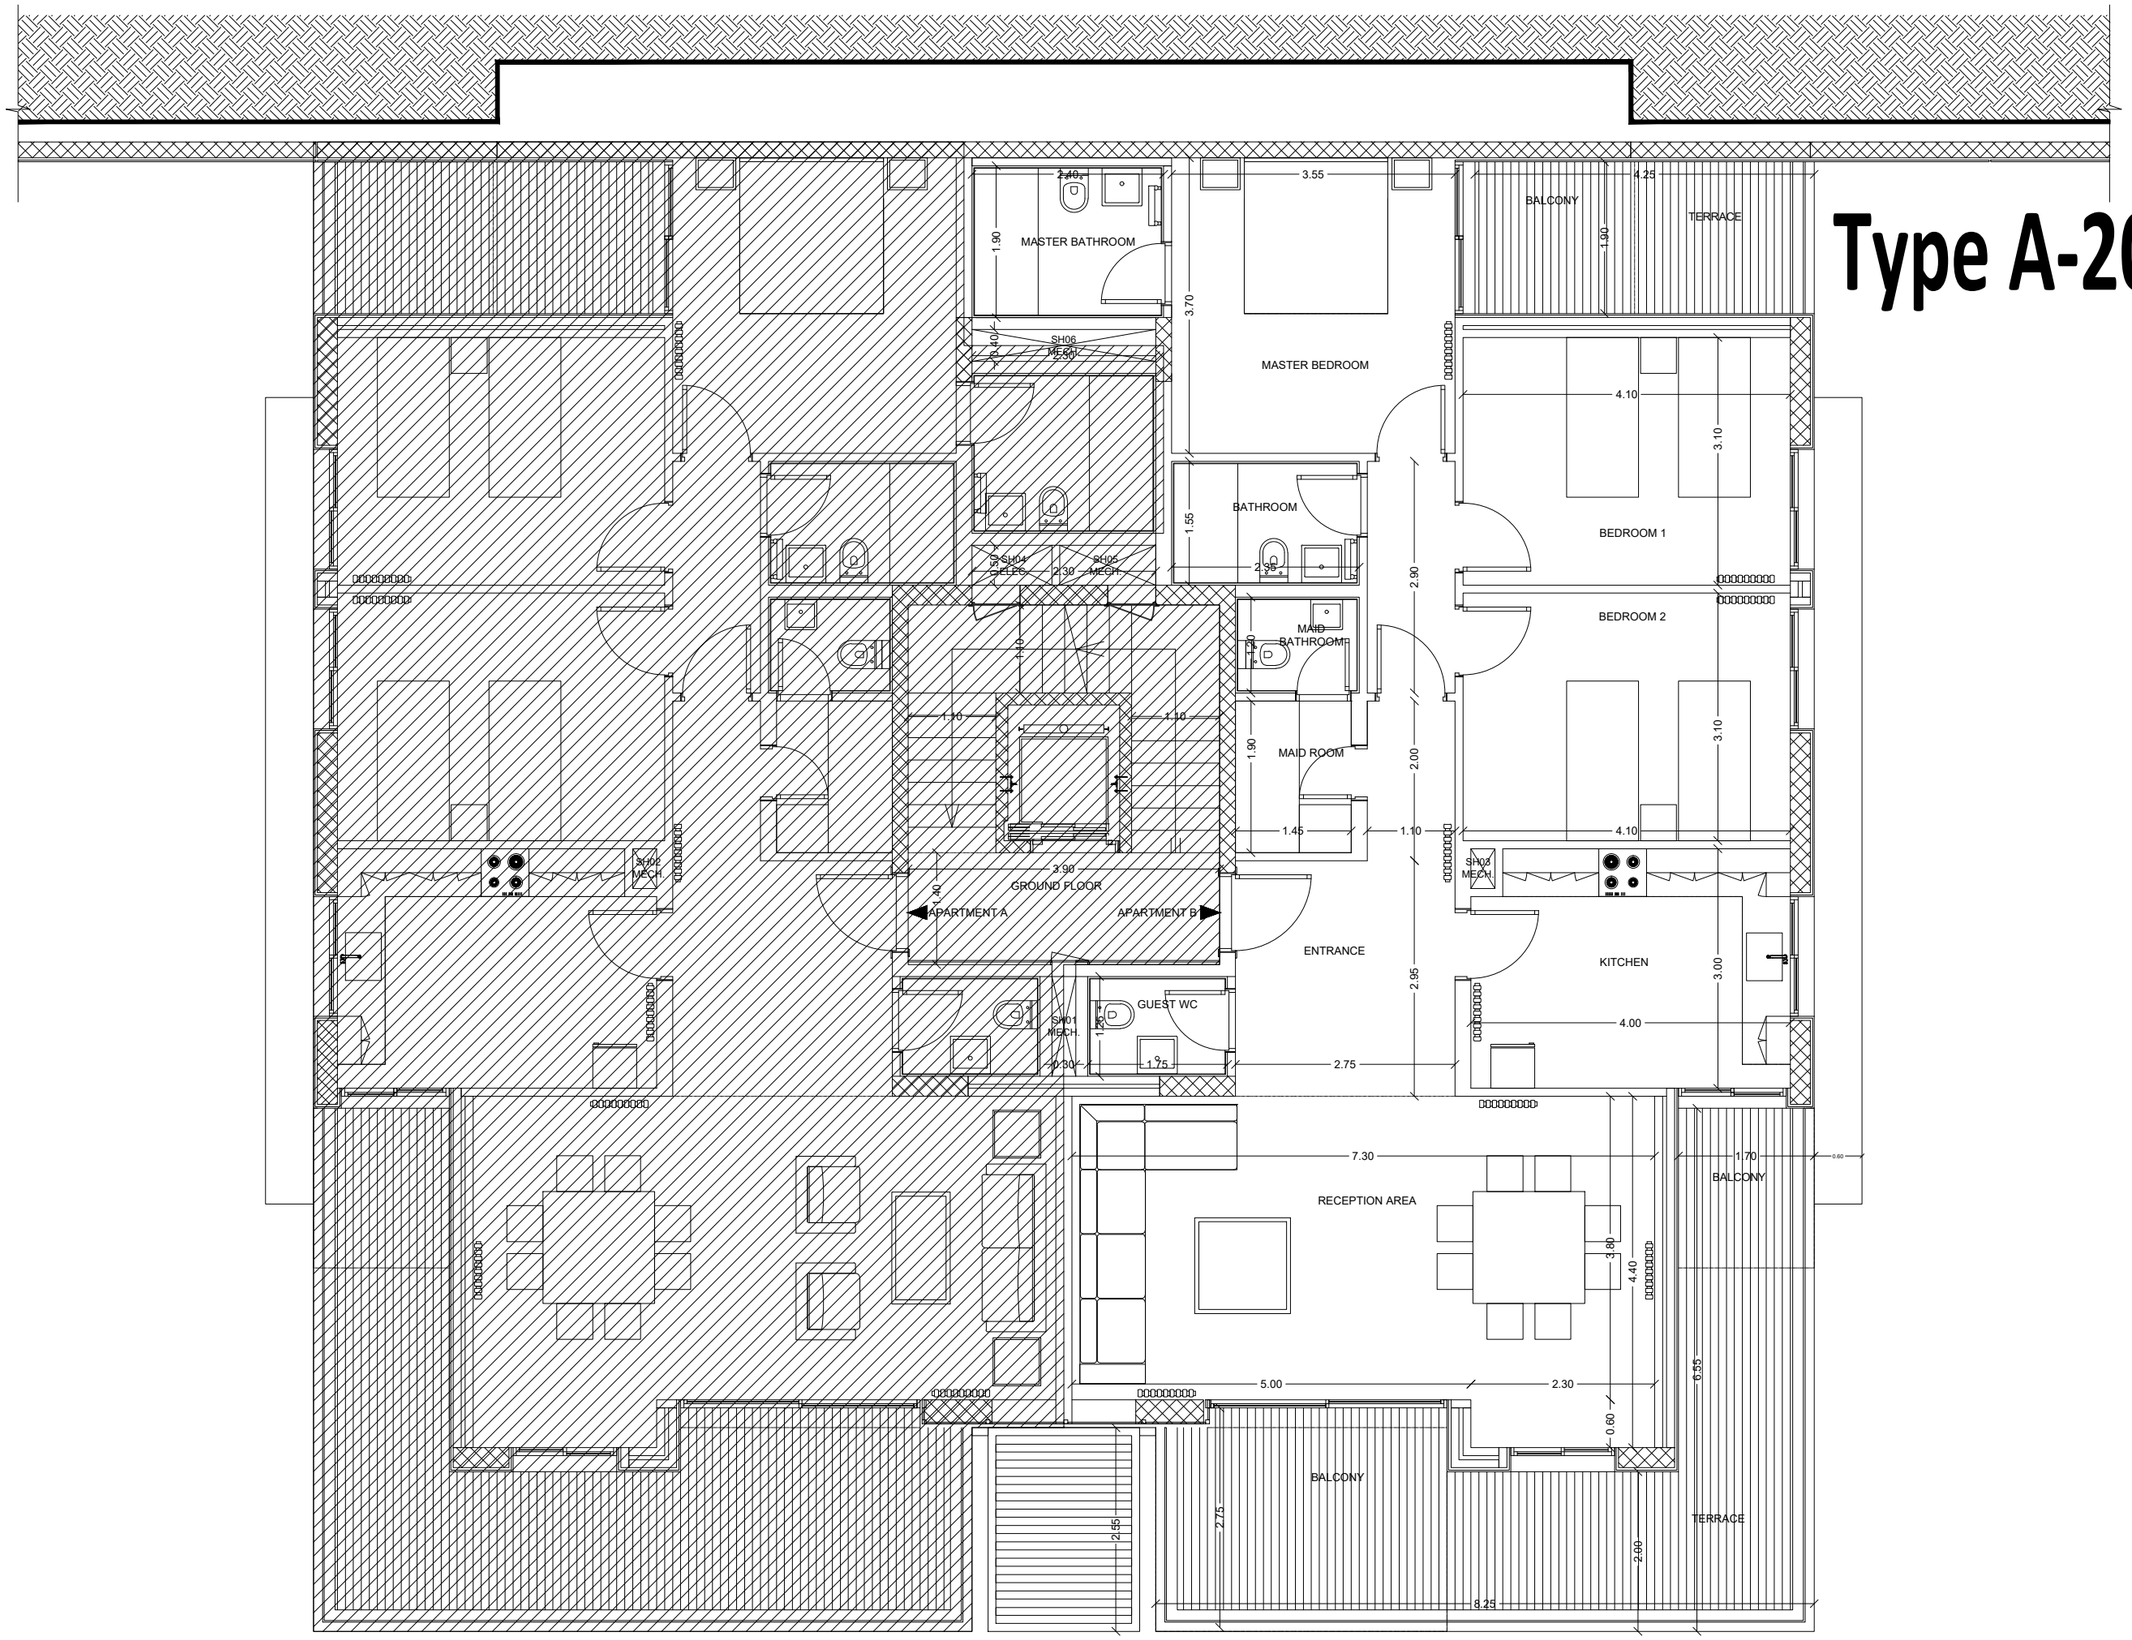

Project Name

Admir

Developer

Concept

CLAUDE ABI SAAD

Architecture

RH ARCHITECTS

Interior Design

Notes

Revision Dates

Rev.0 :

Rev.1 :

Rev.2 :

Client's Information

Name :
E-mail :
Phone :

Apartment

Type : A
Building :
Floor : 202

Drawing Title: Type A-202

Level : Second Floor

Issue Date	Format
02-Apr-2020	A3

Unit	Scale
cm	N/S

Phase	Sheet
Concept Design	L - 01