D13-101

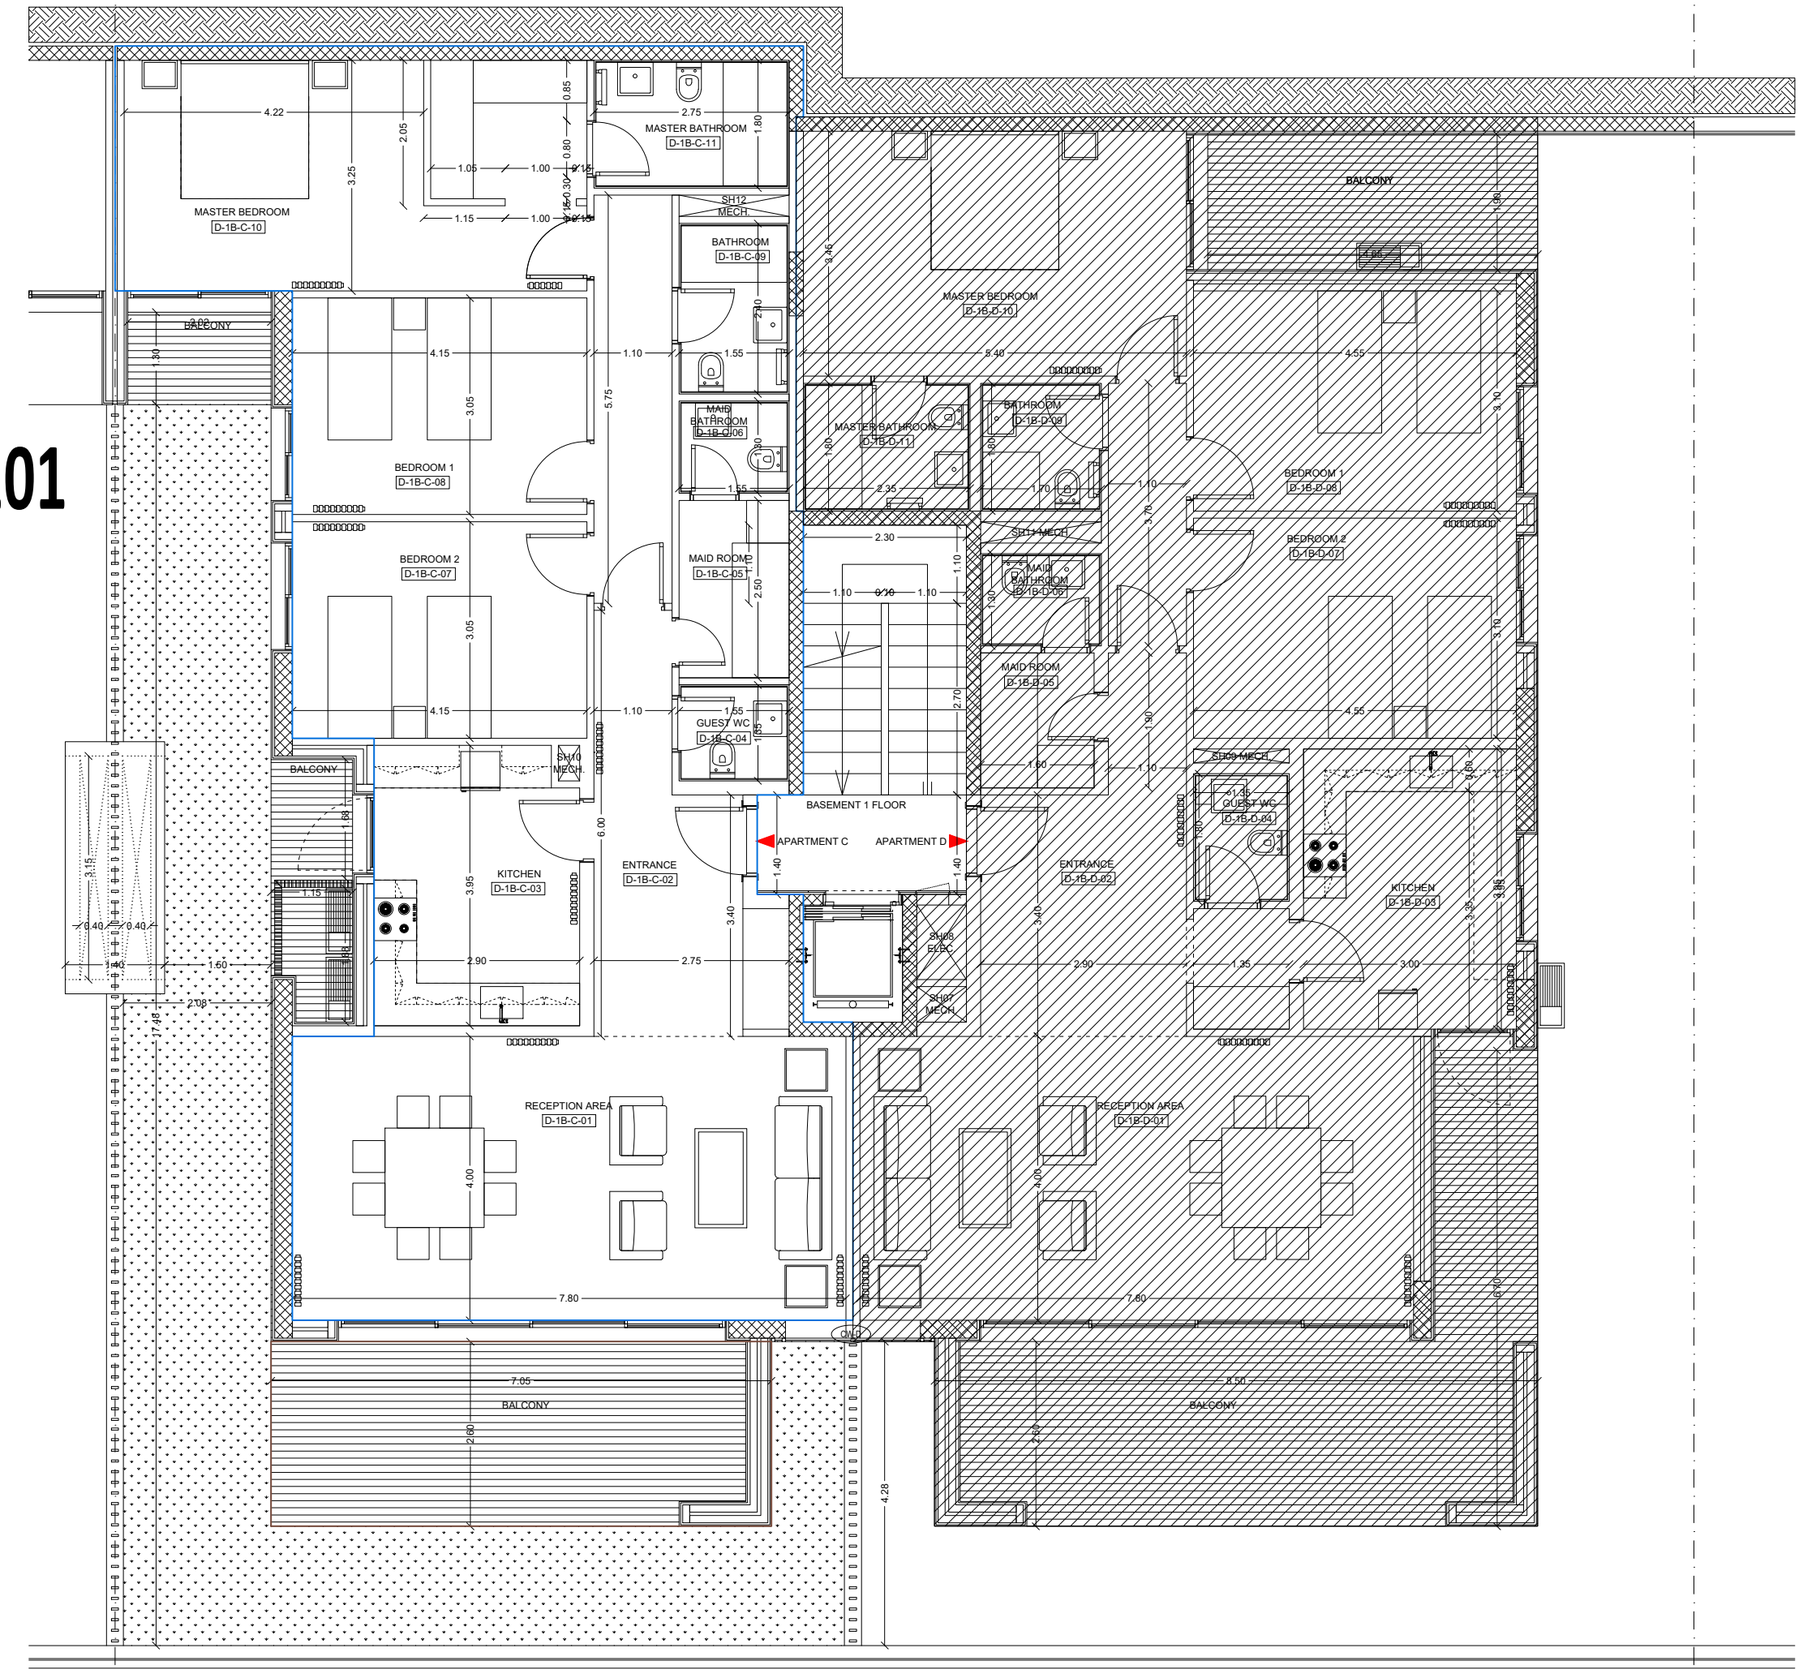

Project Name

Admir

Developer

Concept

Architecture

RH ARCHITECTS
robert hussenini

Interior Design

Notes

Revision Dates

Rev.0 :

Rev.1 :

Rev.2 :

Client's Information

Name :
E-mail :
Phone :

Apartment

Type : D
Building : D13
Floor : 101

Drawing Title D13-101

Level : Basement 1 Floor

Issue Date	Format
08-Apr-2020	A3

Unit	Scale
cm	N/S

Phase	Sheet
Concept Design	L - 01