D14-301

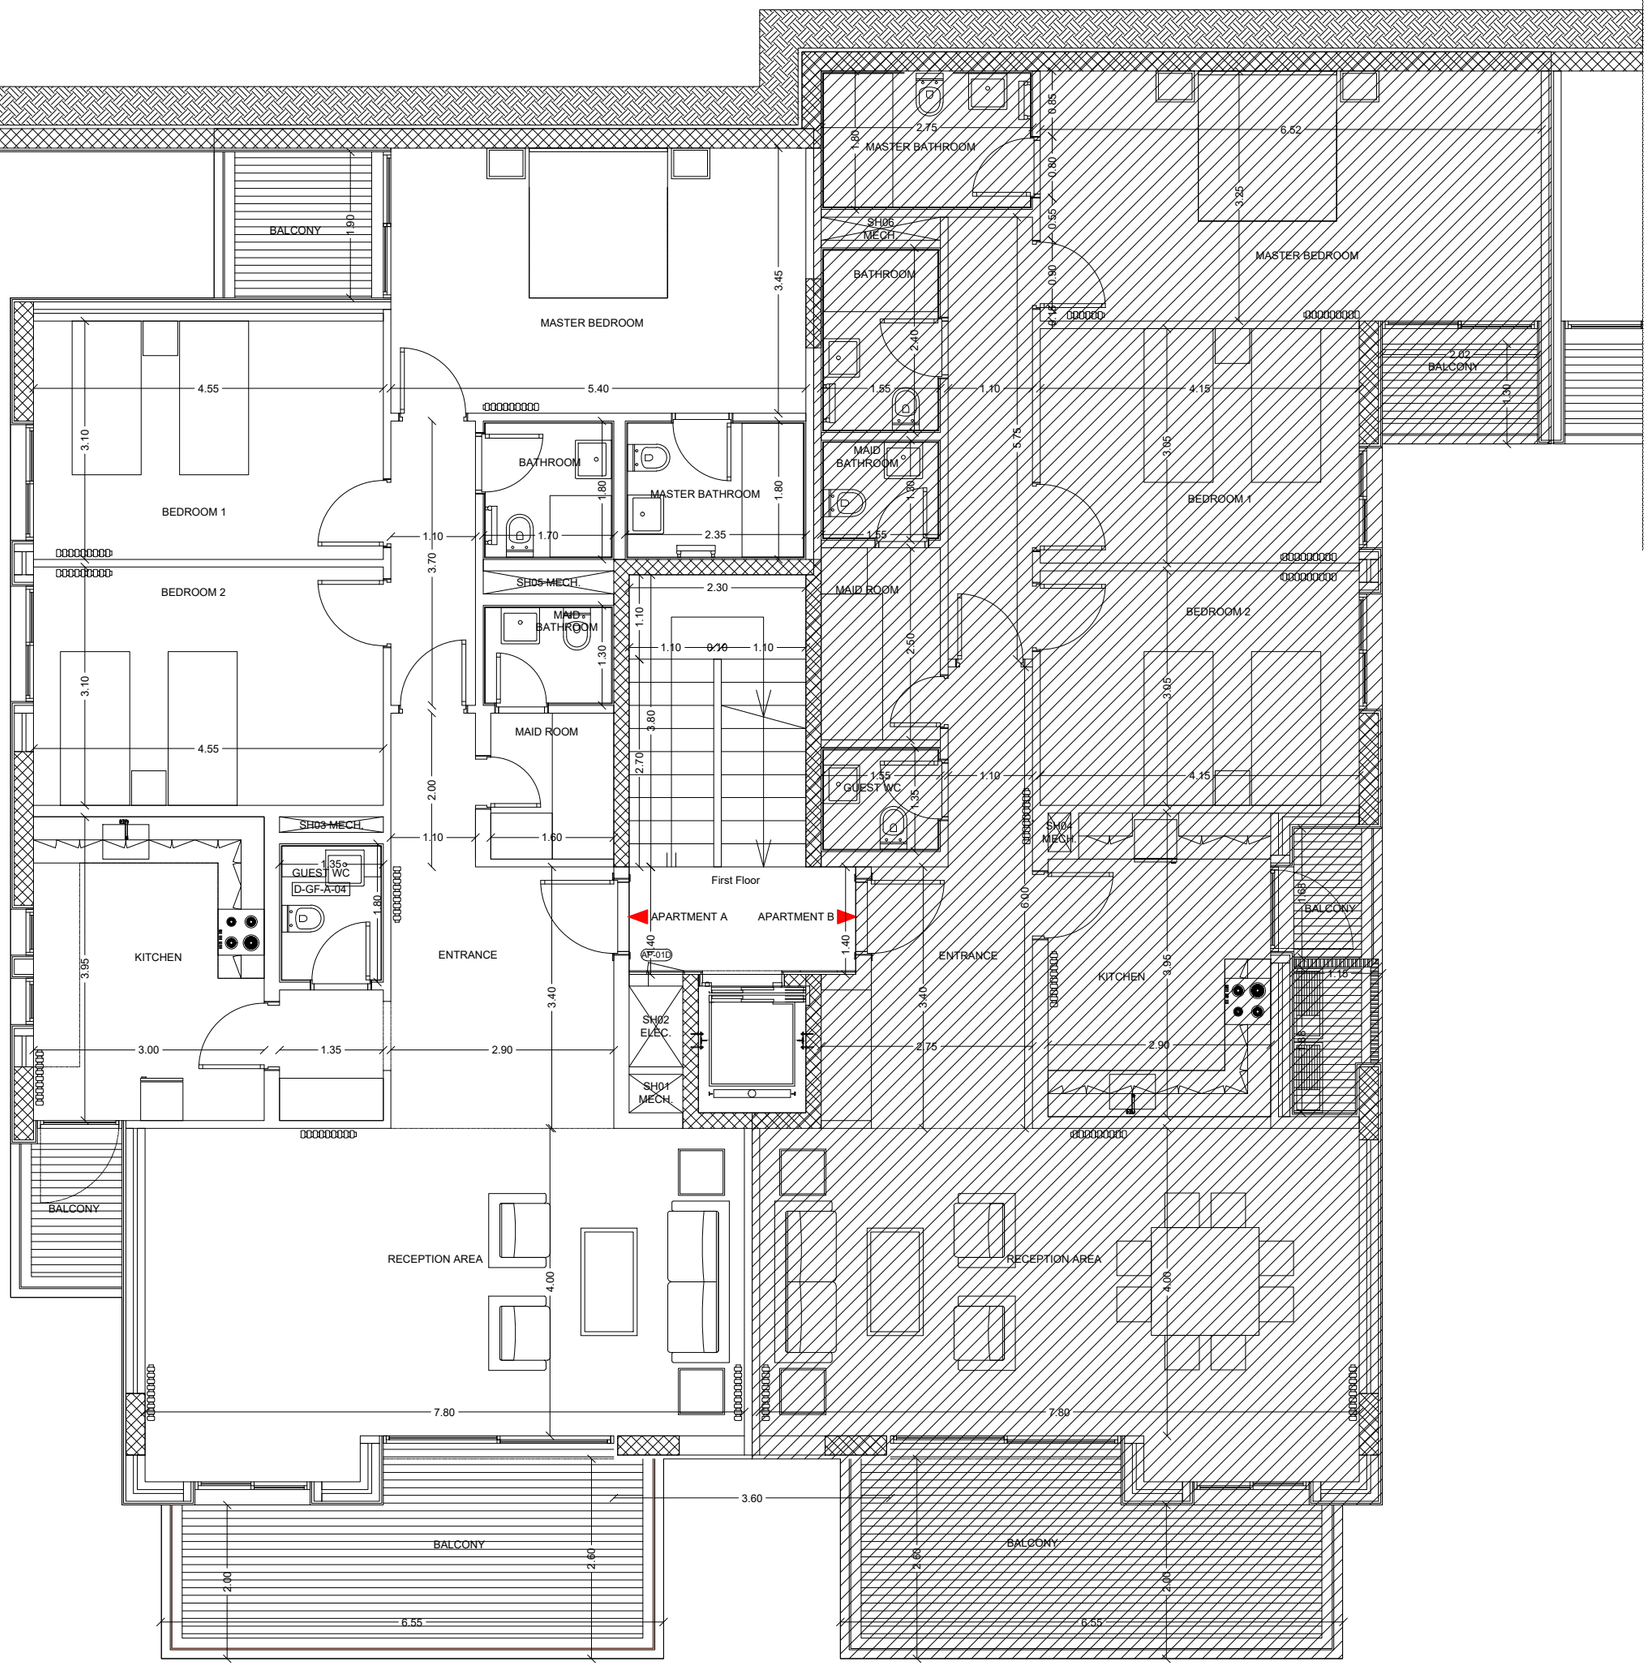

Project Name

Admir

Developer

Concept

Architecture

RH ARCHITECTS
robert hussenini

Interior Design

Notes

Revision Dates

Rev.0 :

Rev.1 :

Rev.2 :

Client's Information

Name :
E-mail :
Phone :

Apartment

Type : A
Building : D14
Floor : 301

Drawing Title D14-301

Level : First Floor

Issue Date	Format
09-Apr-3010	A3

Unit	Scale
cm	N/S

Phase	Sheet
Concept Design	L - 01